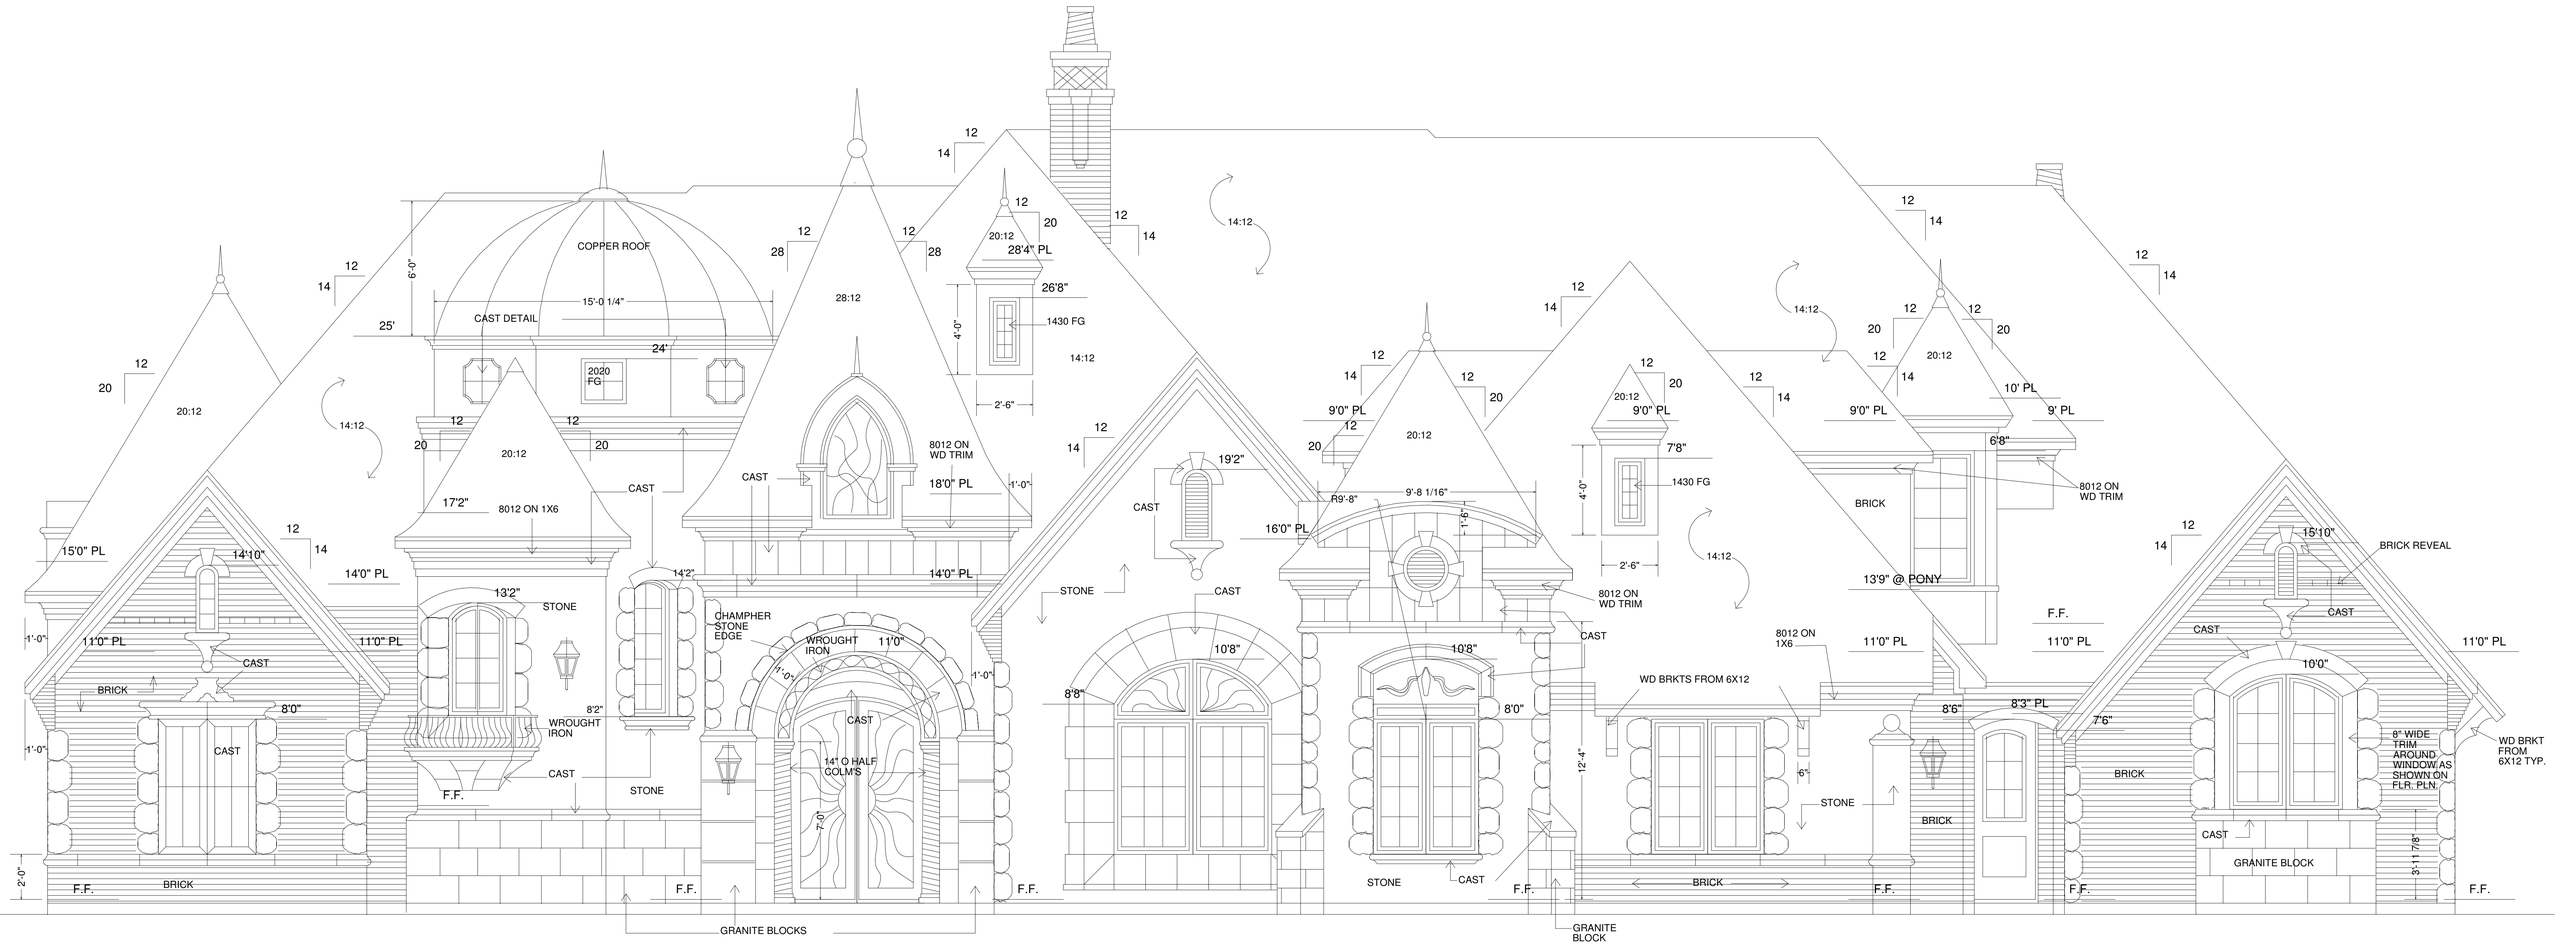

FRONT ELEVATION

SC: 1/4"=1'-0"