UPPER LEVEL FLOOR PLAN

SC: 3/16"=1'-0"

ALL CLG. HGT'S. THIS LEVEL ARE 9'-0" UNLESS NOTED OTHERWISE

ALL ANGLES THIS LEVEL ARE 45 DEG. UNLESS NOTED OTHERWISE

ALL WINDOWS WITHIN 2 FEET OF A DOOR, 5 FEET OF STAIRS OR IN BATHTUB OR SHOWER MUST BE TEMPERED

STAIR TREADS AND RISERS IN COMPLIANCE WITH "IRC"
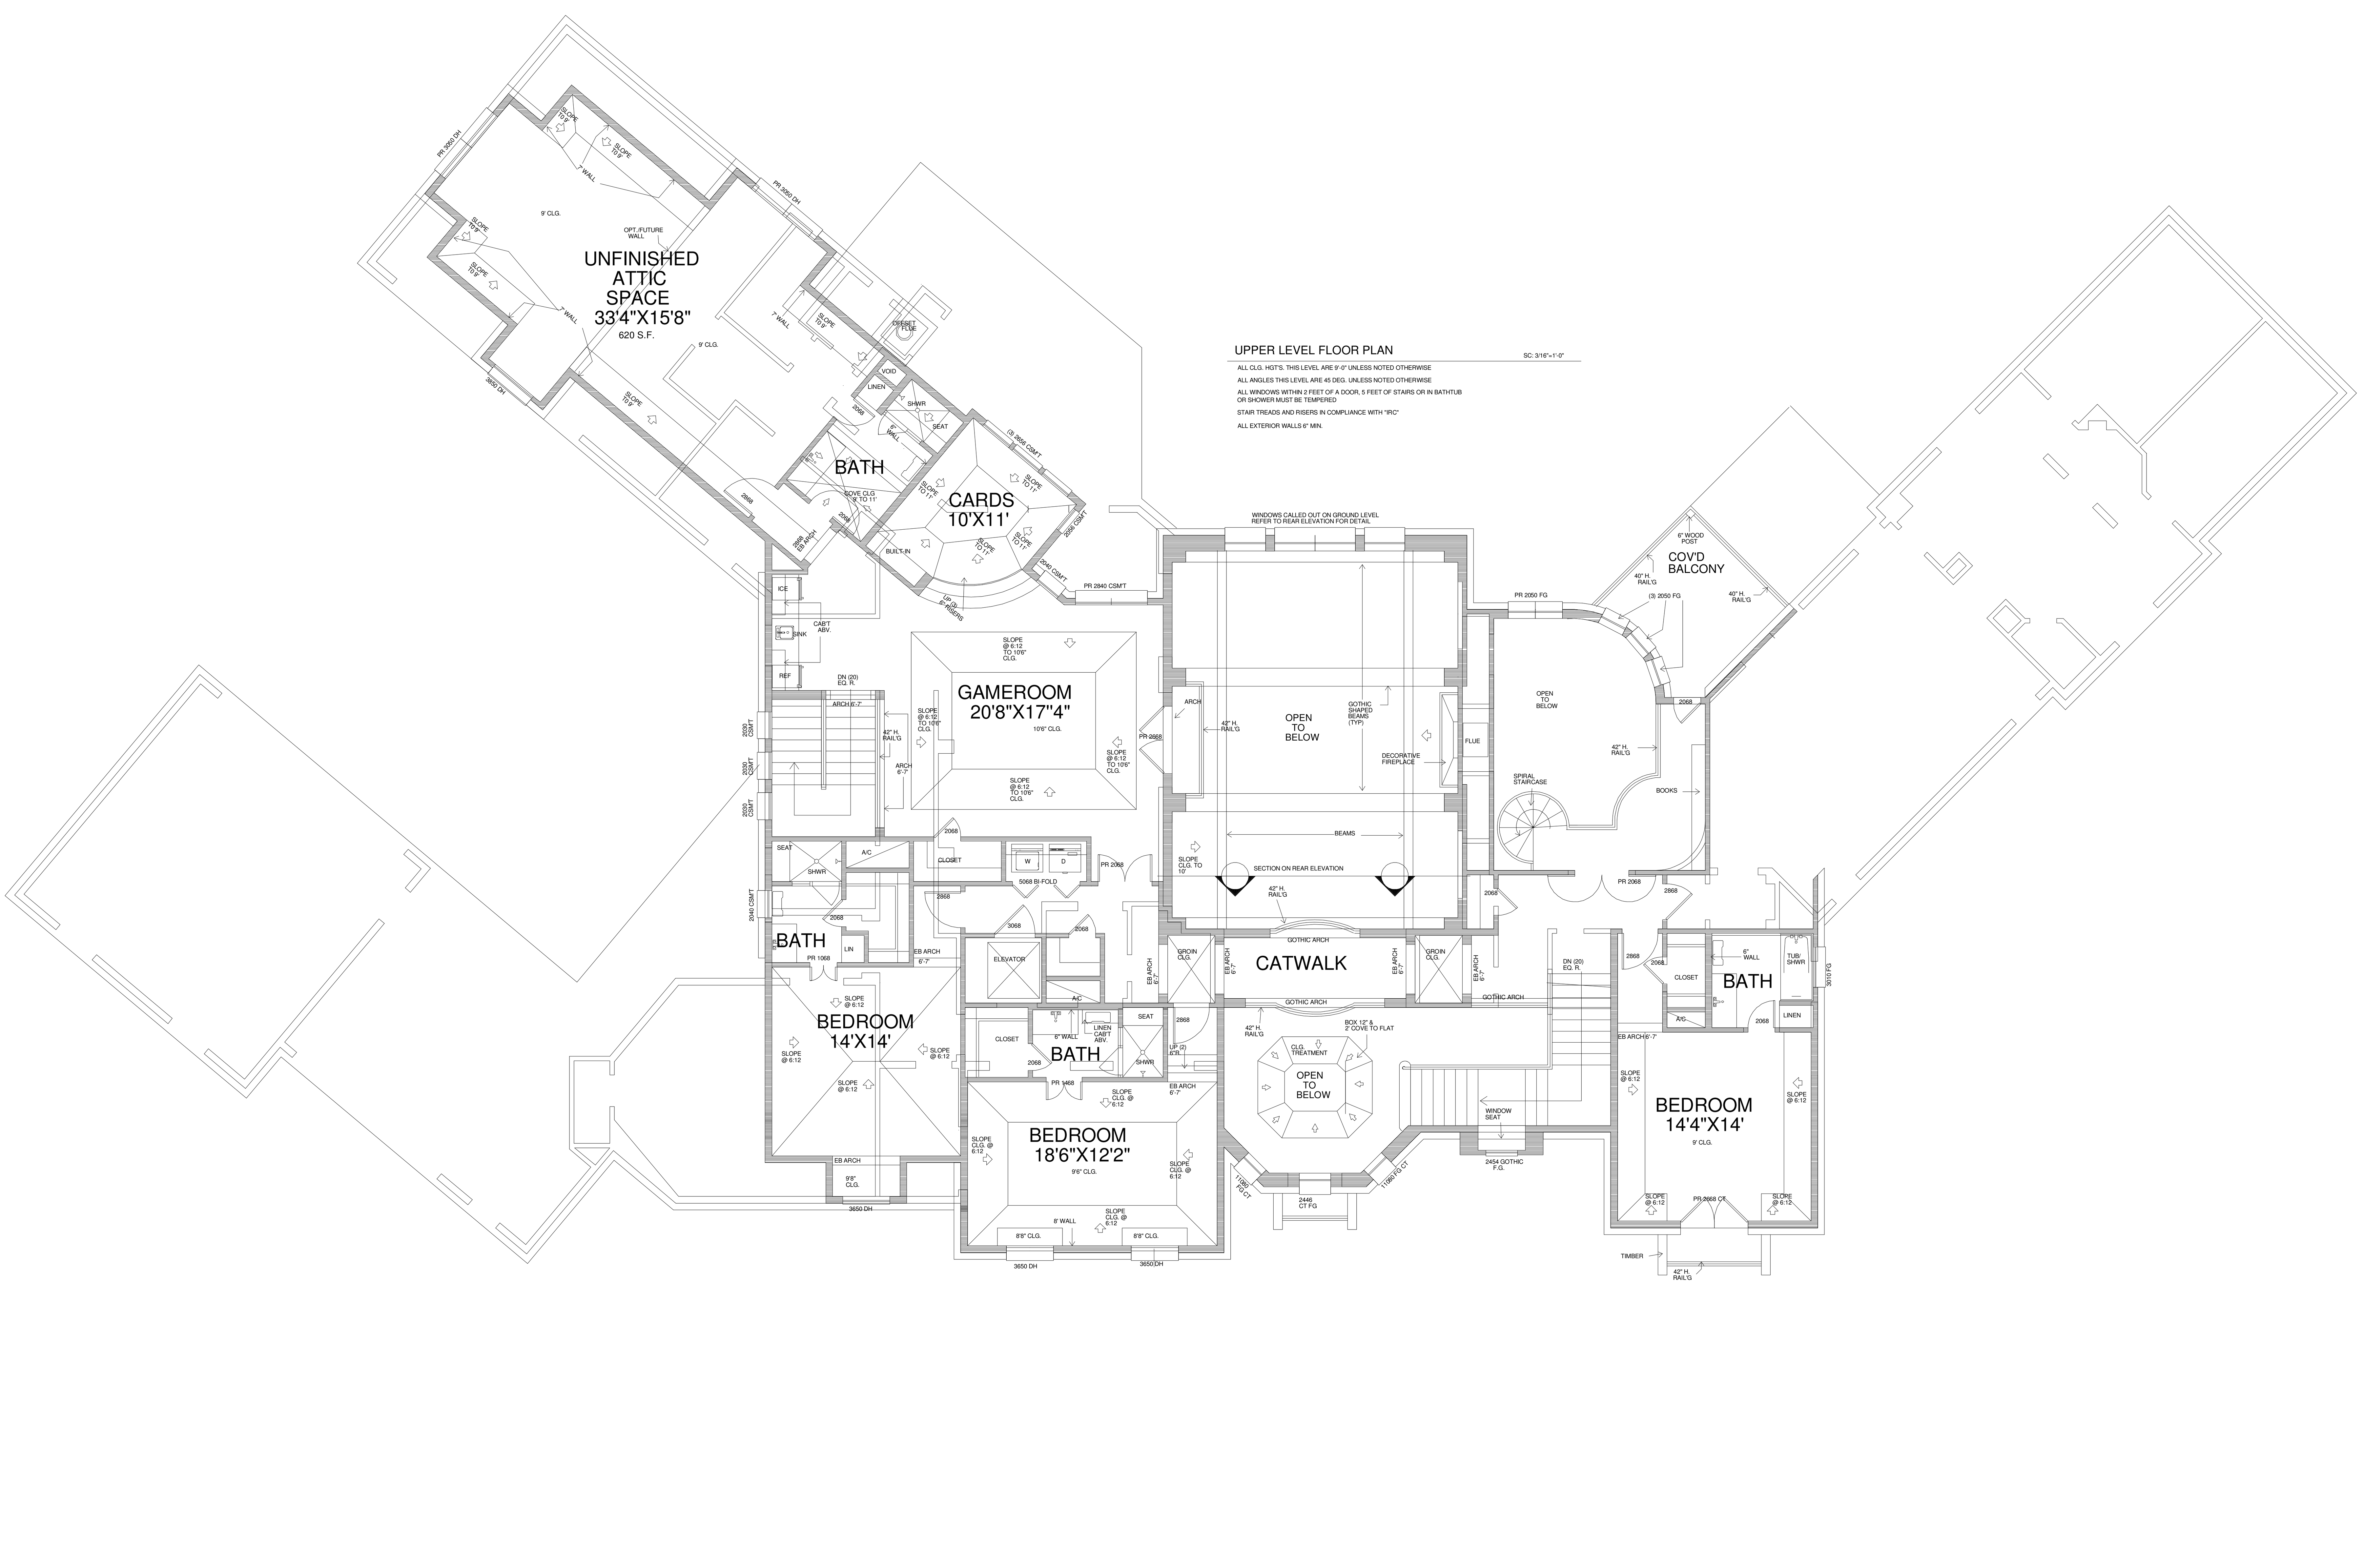
ALL EXTERIOR WALLS 6" MIN.